

MONUMENT RECORD
State of Indiana - County of Monroe

Section: 35

Township: 10 North


Range: 2 West

Corner ID: BeBl S-23

Monument Description & Remarks: R.R. Spike. Survey Sign 5ft above ground at pt. B

References On File: Ray Graham survey, Mark & Betty Jean French; Ben E. Bledsoe survey, Delap Road Boundary for Jeff Newburg (2005), on file in Surveyor Office

RECOVERY TIE DRAWING
Field Book 42 Page No. 02

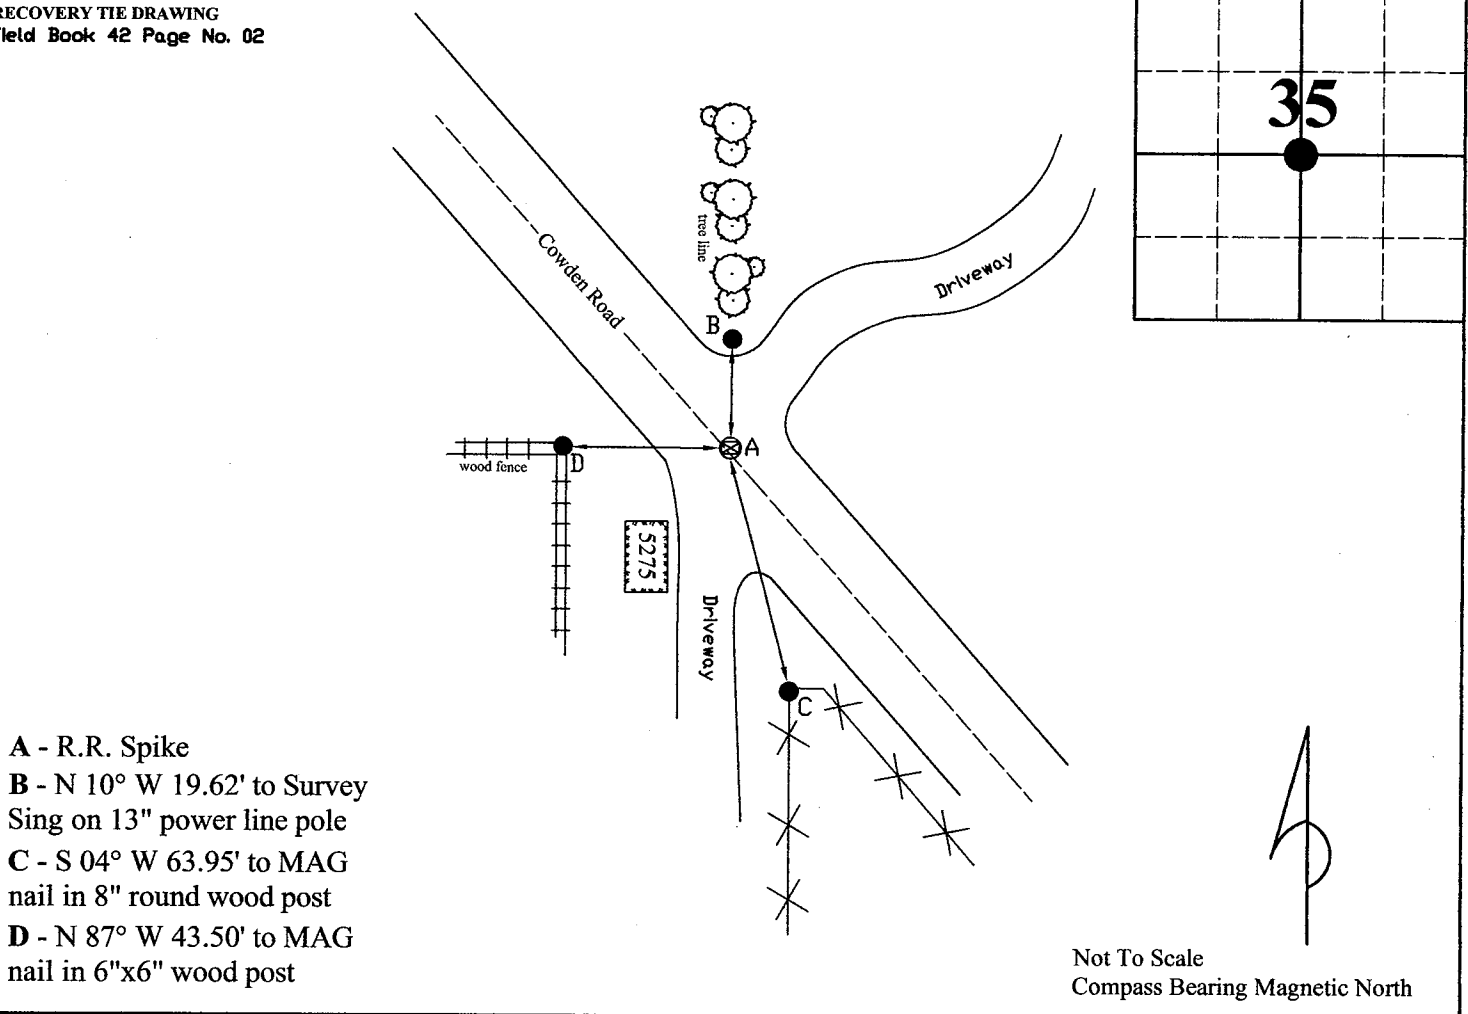

- A - R.R. Spike
- B - N 10° W 19.62' to Survey
Sing on 13" power line pole
- C - S 04° W 63.95' to MAG
nail in 8" round wood post
- D - N 87° W 43.50' to MAG
nail in 6"x6" wood post

Not To Scale
Compass Bearing Magnetic North

I, Kevin P. Enright, Monroe County Surveyor, hereby certify that this document was prepared under my direction in accordance with the provisions of section 36-2-12-11 of the Indiana Code, and the above data is given under my hand and seal this 24th day of November 2008.

Kevin P. Enright



Administered by the Monroe County Surveyor Review Board

Date: 2-10-2009



11/24/2008